

MAINDER
IONAL
S 1/2
Tp 50

3 1/2

C/L TRACKS
+ EL 8.91

BC RAIL Ltd. REF. PLAN 734

4° 15' 35"
400.811

C/L TRACKS
+ EL 9.08

IRON POST FOUND
EL 7.34

SOUTH 1/2
SECTION 14
Tp 50

LOT B
PLAN 21601

PART OF THE
REM. FRAC.
N 1/2 OF THE S 1/2
SECTION 14, Tp 50

ROAD
PLAN 21601

LOT C
PLAN 21601

89° 43' 04"
20.068
16.460
4° 18' 32"
89° 38' 50"
45.254
IRON POST FOUND

EL 7.68
IRON POST FOUND

+ EL 8.88
EDGE PAVE

384.691
357° 33' 22"

SEA TO SKY HIGHWAY
PLAN LMP3184


PLAN OF SURVEY OF LOT B, AND NORTH WEST 1/4 OF SE GROUP 1, NEW WESTMINSTER


SCALE : 1 : 1000
ALL DISTANCES SHOWN
20 10 0 20

Bearings are astronomical
derived from Plan 21601

ELEVATIONS ARE ON GEOD
AND REFER TO GSC BENCH
#83C209. ELEVATION USE

PROPERTY DIMENSIONS SHO
DERIVED FROM FIELD SUR
SEE PLAN 21601 FOR REGISTERED

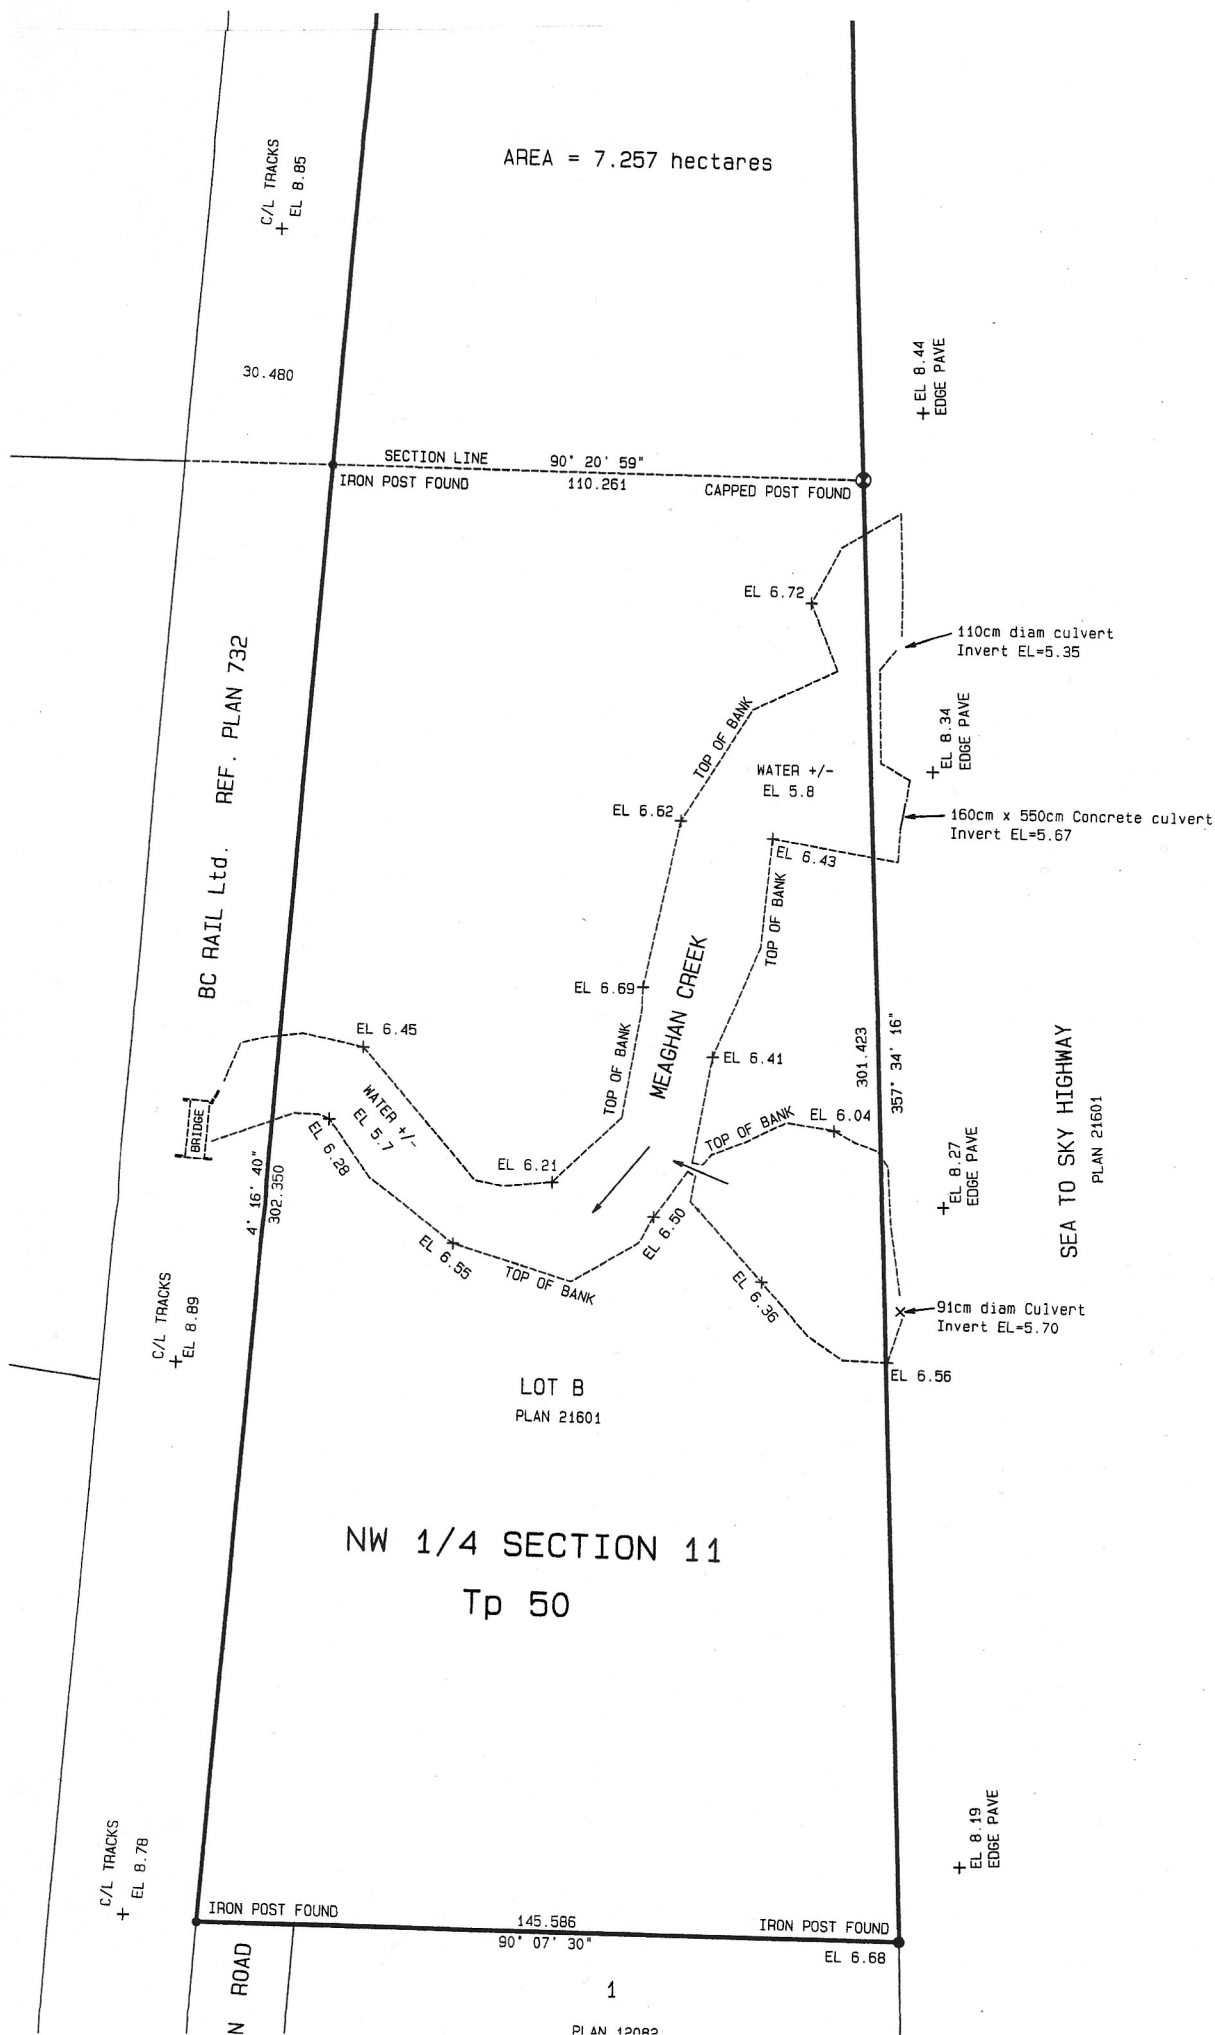

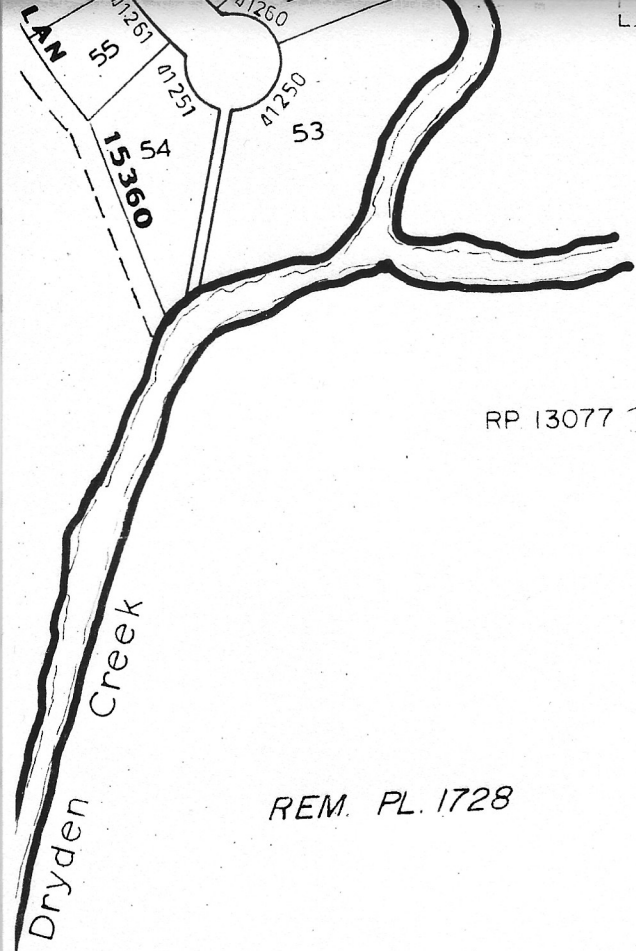

RP 13077

REM. PL. 1728

2

PLAN 10982

Easter Seal Camp

PLAN 734

British Columbia Railway

ROAD

C

PLAN

21601

B

HIGHWAY

B. C. Hydro Aut

PLAN 2623

PLAN 5

PLAN 5296

2
PLAN 10982

PLAN 12588

PLAN 9068

PLAN 1728
A

(REF. PL. 1132)

REF. PL. B
2438

PLAN 1728
G

REF. PL. 2488

PLAN 15864

Rem. B
Ref. Plan 1169

PLAN 732

OLSON ROAD

40734

40708
40684/86

PLAN 12082

2
PLAN 11300

PLAN

L.M.P. 7519

EX. PLAN L.M.P. 29037

1	2	3	4	5	6	7
LMS 1743/45	LMS 1751/53	LMS 1759/61	LMS 1769/71	LMS 1779/81	LMS 1789/91	LMS 1797/99

HARRIS ROAD

1742/44	1752/54	1760/62	1770/72	1780/82	1790/92	1792/94	1796/98
A	5	6	7	8	B	C	D

B
PLAN 21601

SEC. 14

T.P.

PLAN 2623

PLAN 5362

LMP 31414

PLAN

Authority R/W

Authority

(Hwy. Plan 177)

99

GHWAY

And Power

PL. 2308

And Power

L.M.P. 2

7519

REF. PLAN 19715

Hydro

PLAN 19415

Road

5

188C

Legend

Properties

Easement/RoW

INTEREST

Parcels

- BARE LAND STRATA
- BUILDING STRATA
- COMMON OWNERSHIP
- CROWNSUBDIVISION
- SUBDIVISION
- PARK
- RETURN TO CROWN
- ROAD
- FEDERAL

District Park



Squamish Nation Reserves



District Boundary





Notes

Created by: Alyssa Wilson

Esri Canada

This map is a user generated static output from an Internet mapping site and is for reference only.
Data layers that appear on this map may or may not be accurate, current, or otherwise reliable.

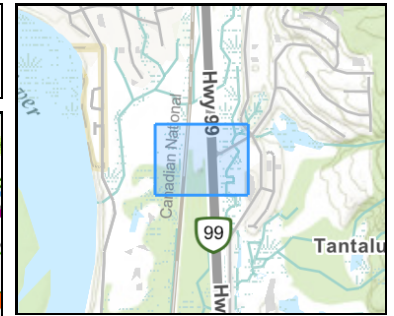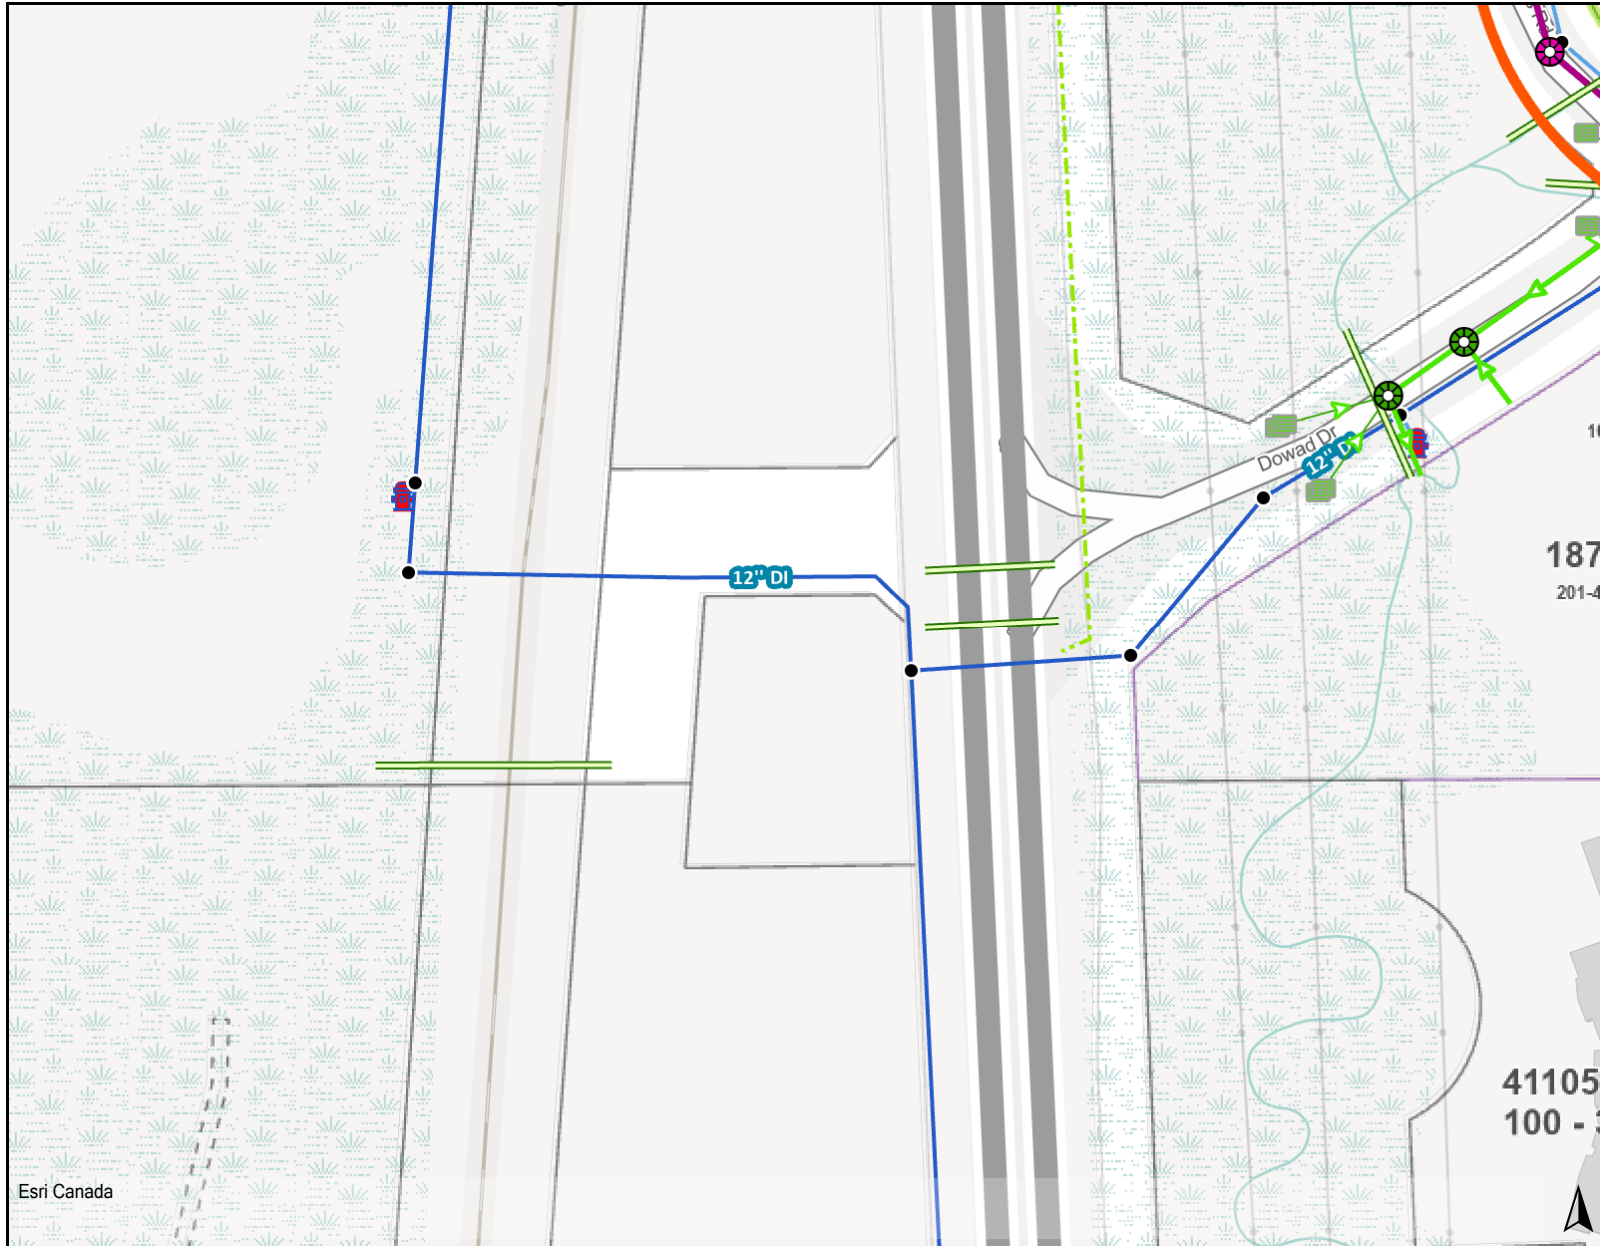

Legend



- DOS_Fibre_Conduit
- Fiber Optic Conduit
- Conduit Installed
- Storm System (Map Service)
- Manhole
 - Municipal
- Catchbasin
- Ditch
- Culvert
- Storm Main
 - CB
- Sanitary System (Map Service)
- Sanitary Manhole
 - Municipal
- Sanitary Lines
 - 600.000000 -
 - 1200.000000
 - 300.000000 -
 - 525 000000

Notes

Created by:

This map is a user generated static output from an Internet mapping site and is for reference only. Data layers that appear on this map may or may not be accurate, current, or otherwise reliable.

THIS MAP IS NOT TO BE USED FOR NAVIGATION

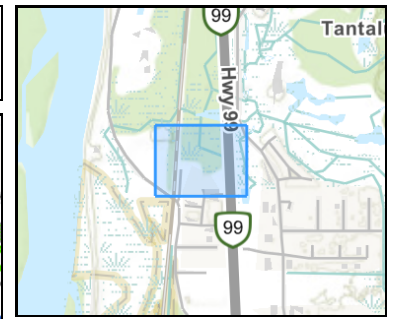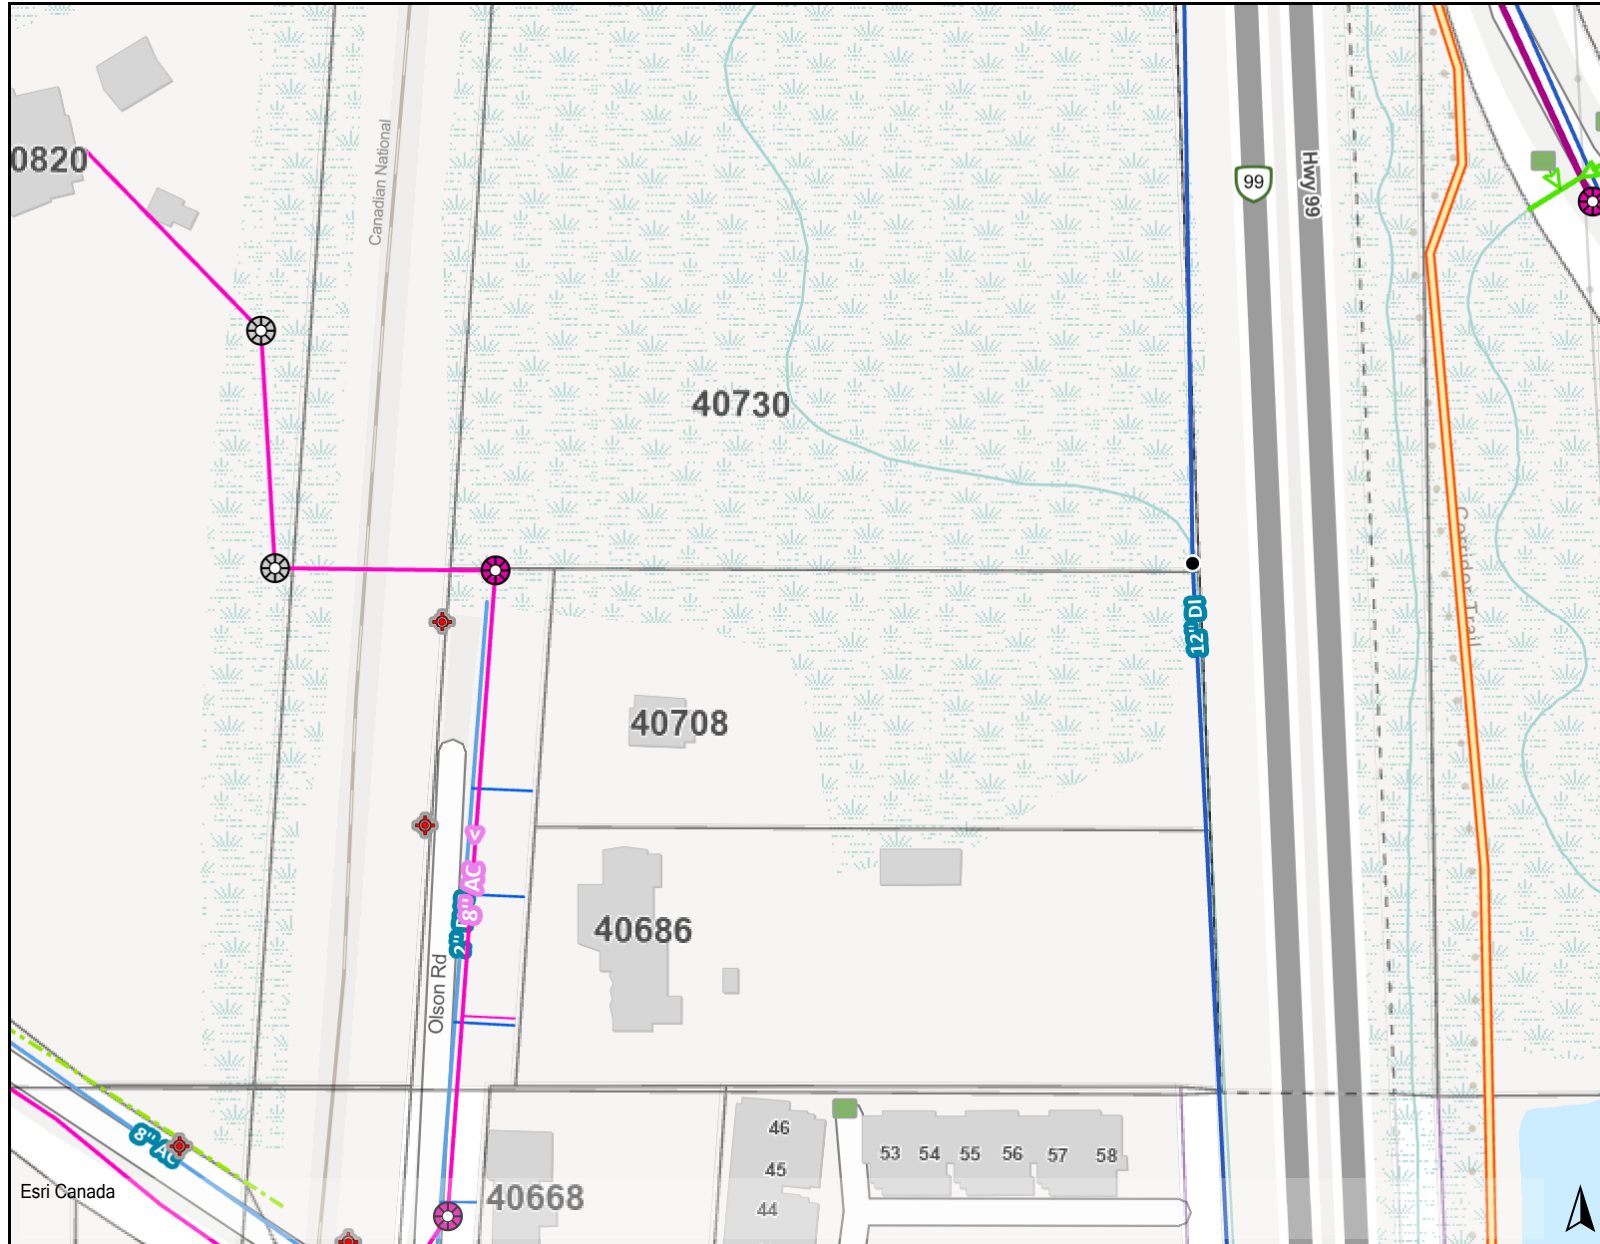

Legend

- DOS_Fibre_Conduit
 - Fiber Optic Conduit
 - Fiber Installed
 - Utilities _ Hydro (Map Service)
 - Streetlights BCHydro
 - Storm System (Map Service)
 - Catchbasin
 - Ditch
 - Storm Main
 - CB
 - Sanitary System (Map Service)
 - Sanitary Manhole
 - Municipal
 - Private
 - Service Connections
 - Sanitary Lines
- 600.000000 -

Notes

Created by:

This map is a user generated static output from an Internet mapping site and is for reference only. Data layers that appear on this map may or may not be accurate, current, or otherwise reliable.

THIS MAP IS NOT TO BE USED FOR NAVIGATION